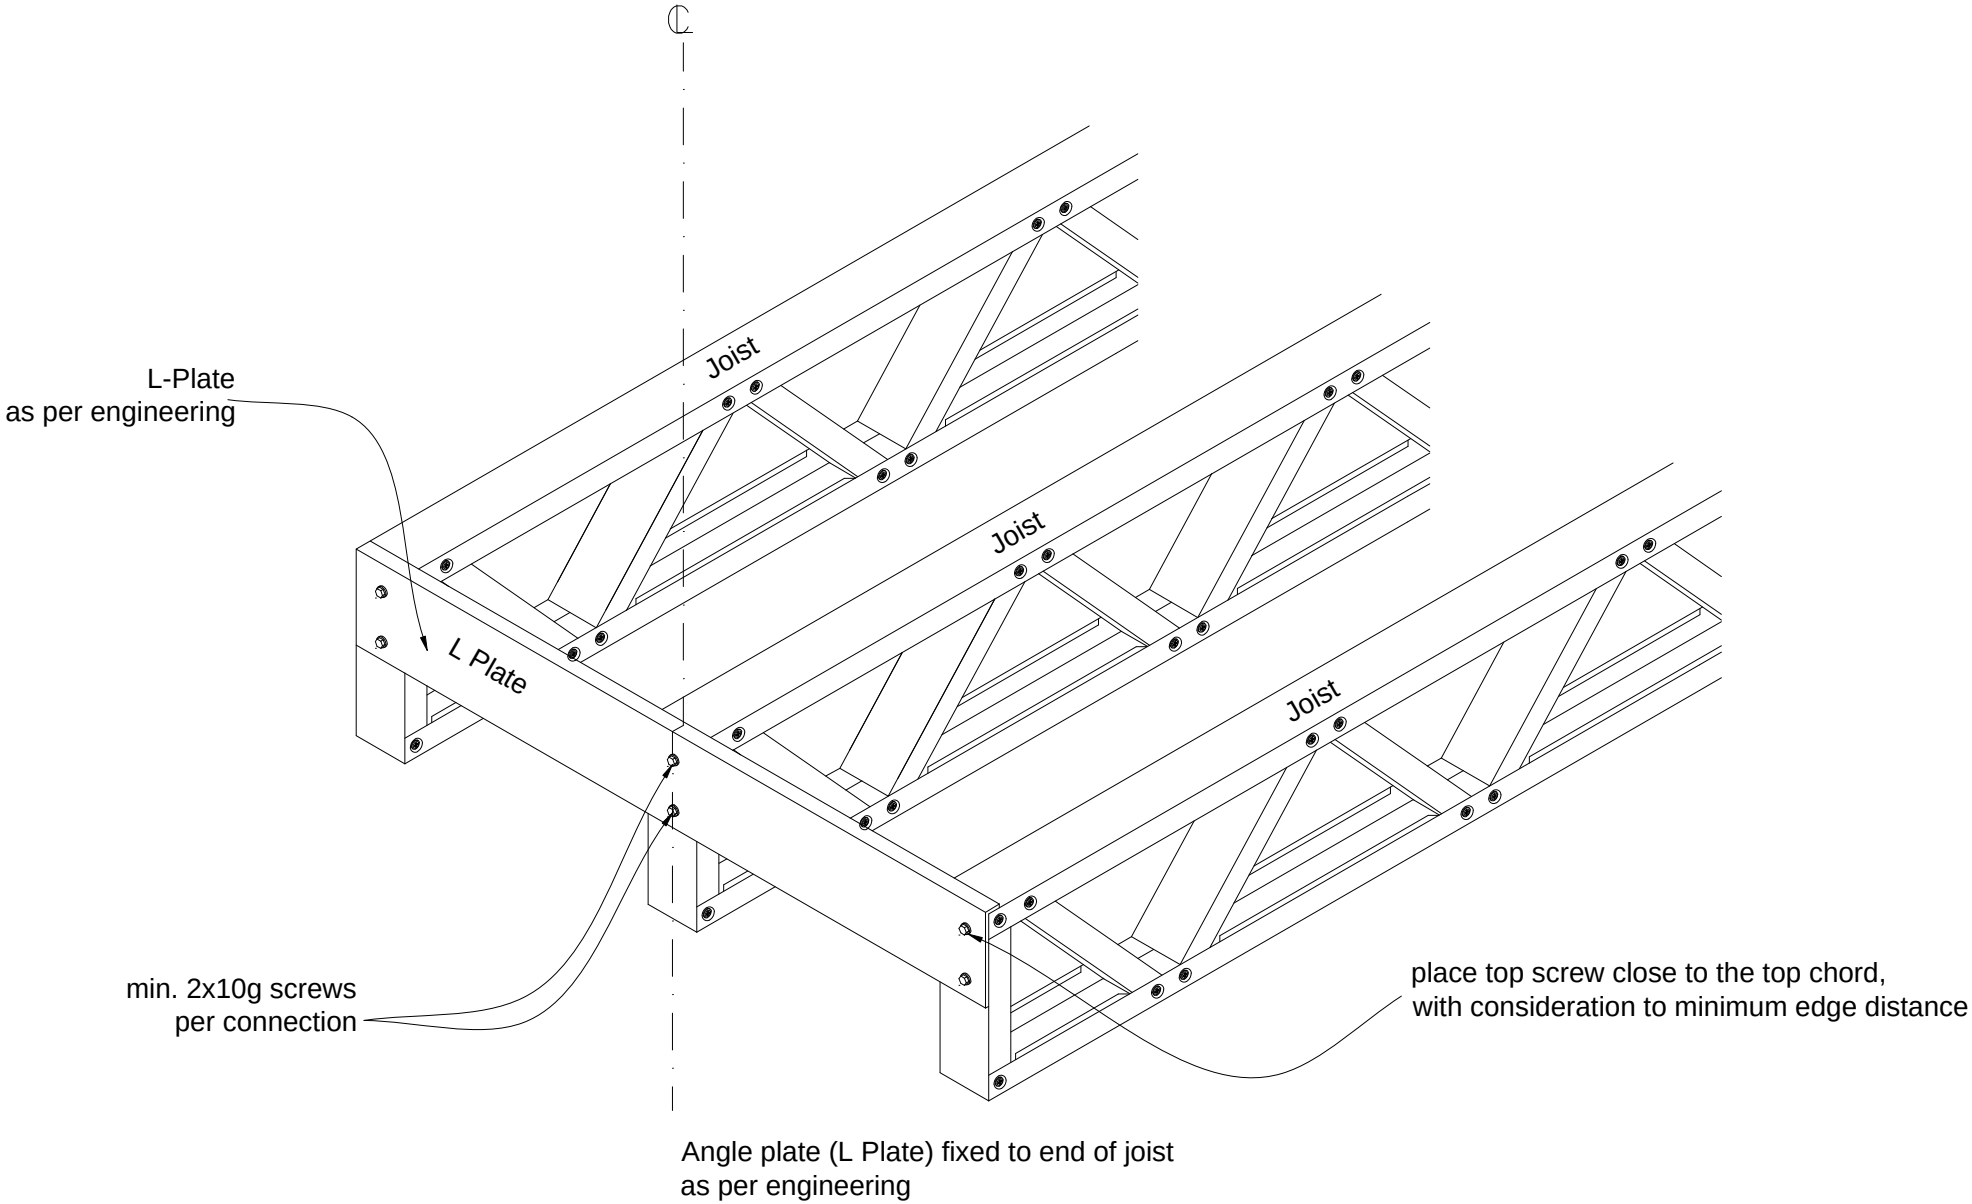

Note: Consult with Engineer
for each connection

Webbed Joists with L Plate End Bracing

FRAMECAD	JOB DETAILS	INDEX	REVISION
	Floor Framing Details: Webbed Joists with L Plate End Bracing	FC-F15	0