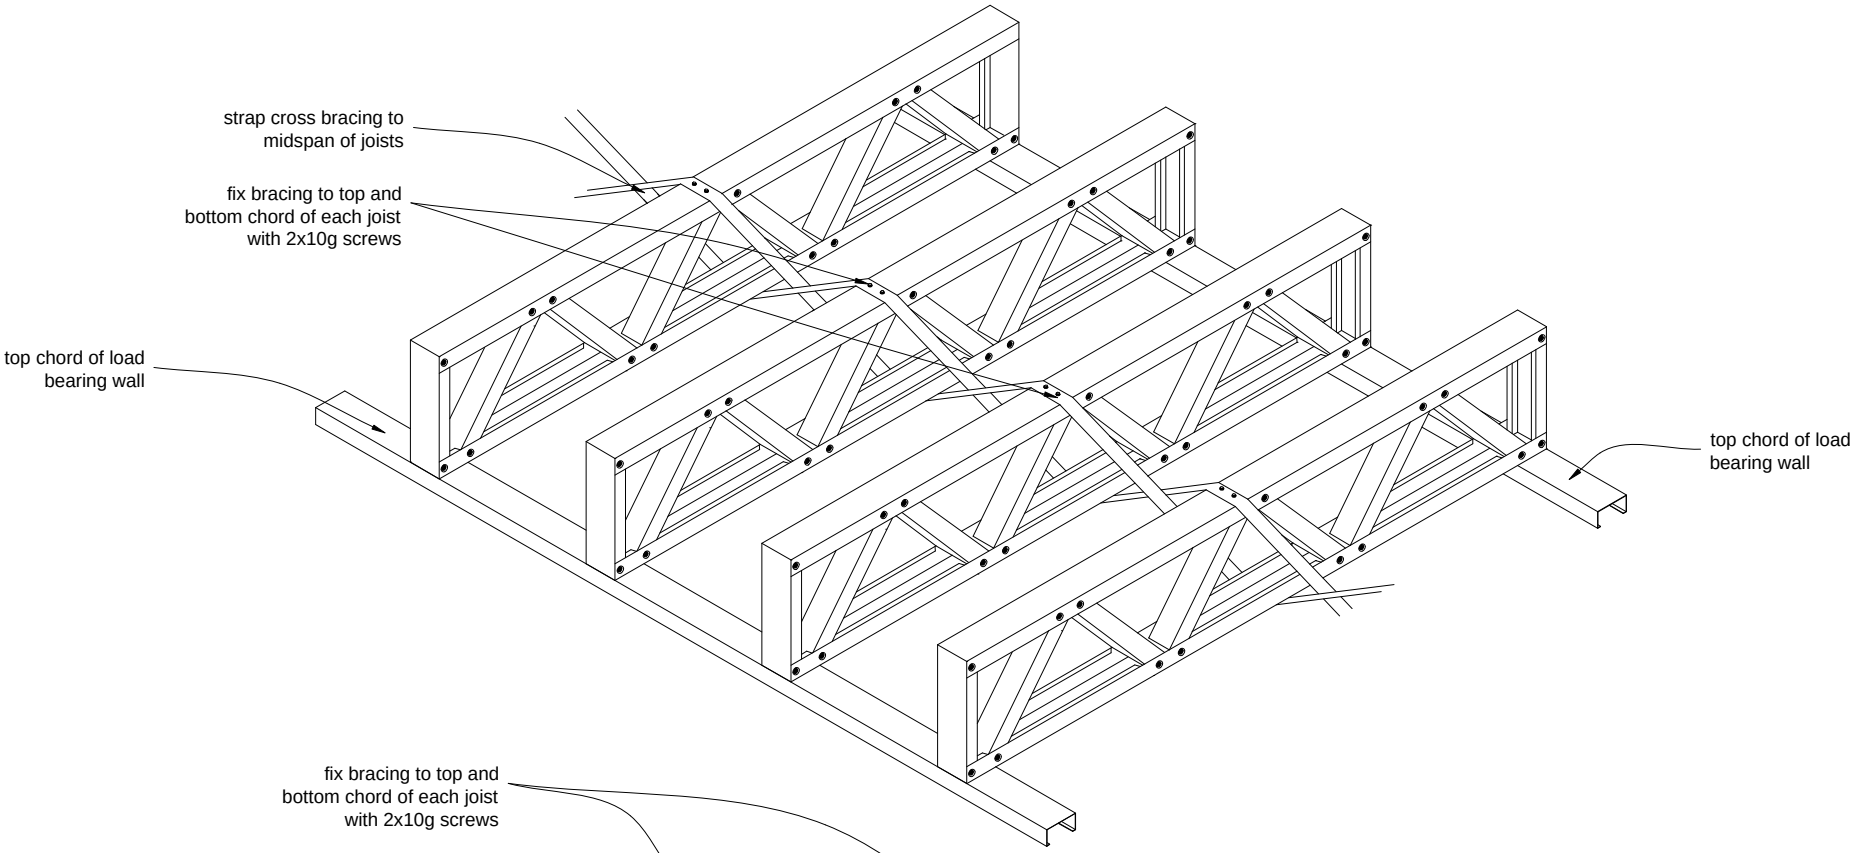

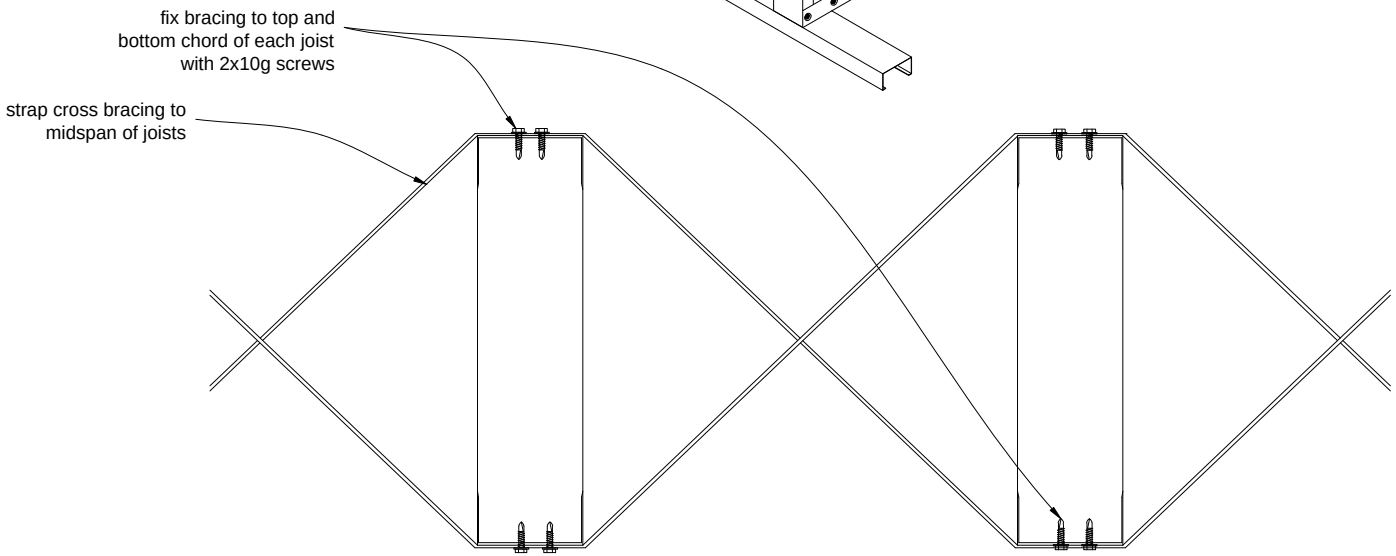

Note: Consult with Engineer
for each connection

FC-F9: Webbed Joists with Steel Strap Blocking

FRAMECAD	JOB DETAILS	INDEX	REVISION
	Floor Framing Detail: Webbed Joists with Steel Strap Blocking	FC-F9	0